Contiguous Elevation
View A

Contiguous Elevation
View B

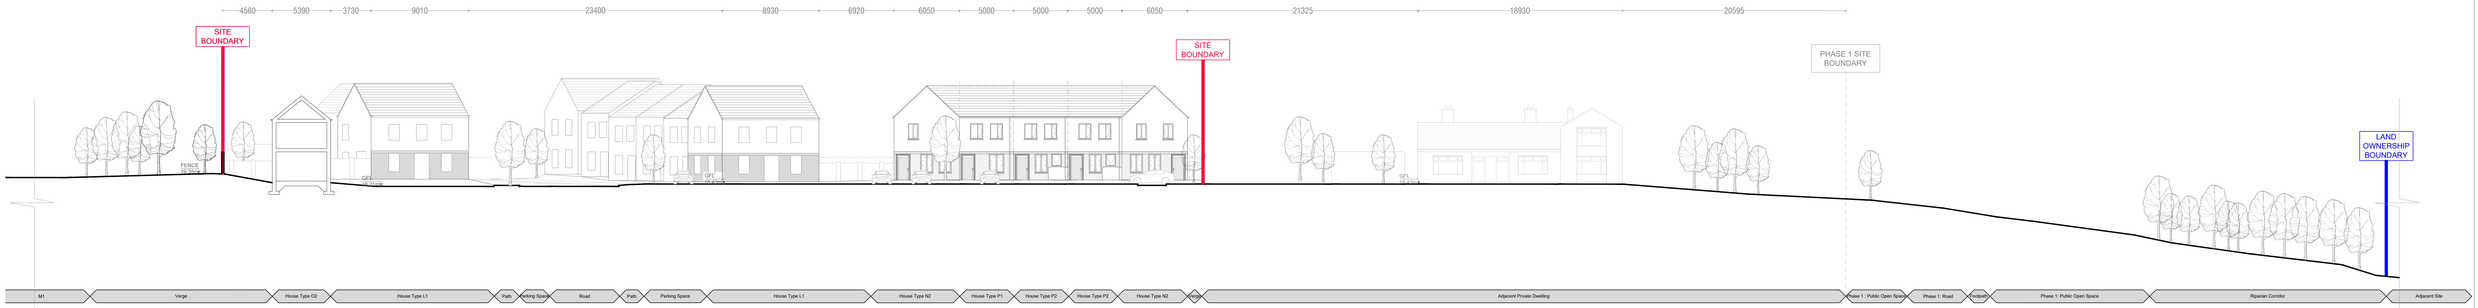

Contiguous Elevation
View C

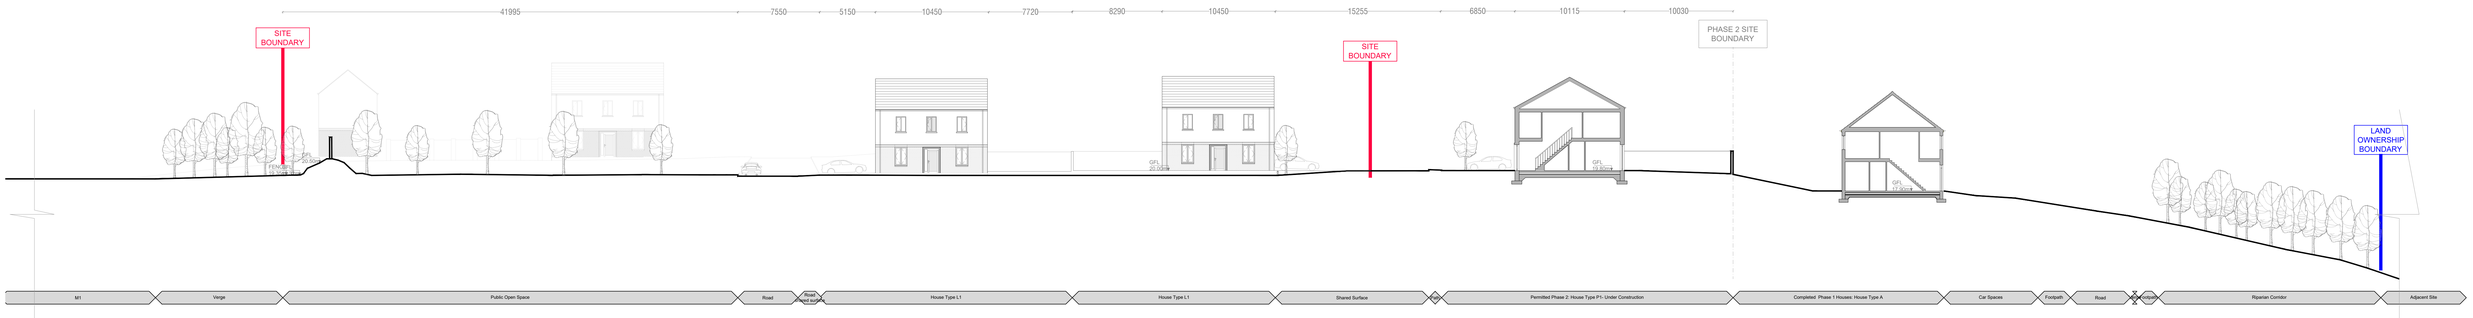

Key Plan
Scale 1:2000

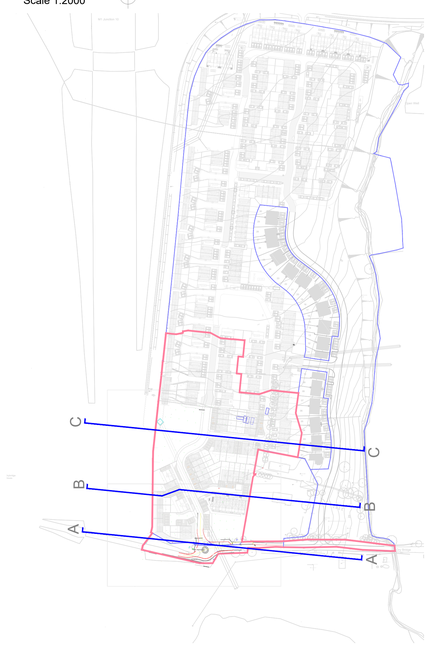

JFOCarchitects
Unit 4 Greenmount Business Centre, Harbourne, Co. Tyrone, BT82 8AD
Tel: 028 8706 0000
Fax: 028 8706 0001
info@jfocarchitects.com

Rev: Planning
Title: Proposed Plan (P-02) & (600)
Title: Contiguous Elevations A & B
Scale: 1:200
Date: JUL 2025
Status: CO 5555

Project: Ballybofey Hall
Site: 250 Donegal Road Ballybofey Co. Tyrone

Client: Higgins Homes & Fyffe Developments Ltd.

This drawing is the property of the Architect and must not be reproduced in whole or in part without his consent. Do not scale from this drawing except for planning purposes. All dimensions must be checked on site before commencement of any work. Any discrepancies must be reported to the Architect before any work is carried out.